DRAFT

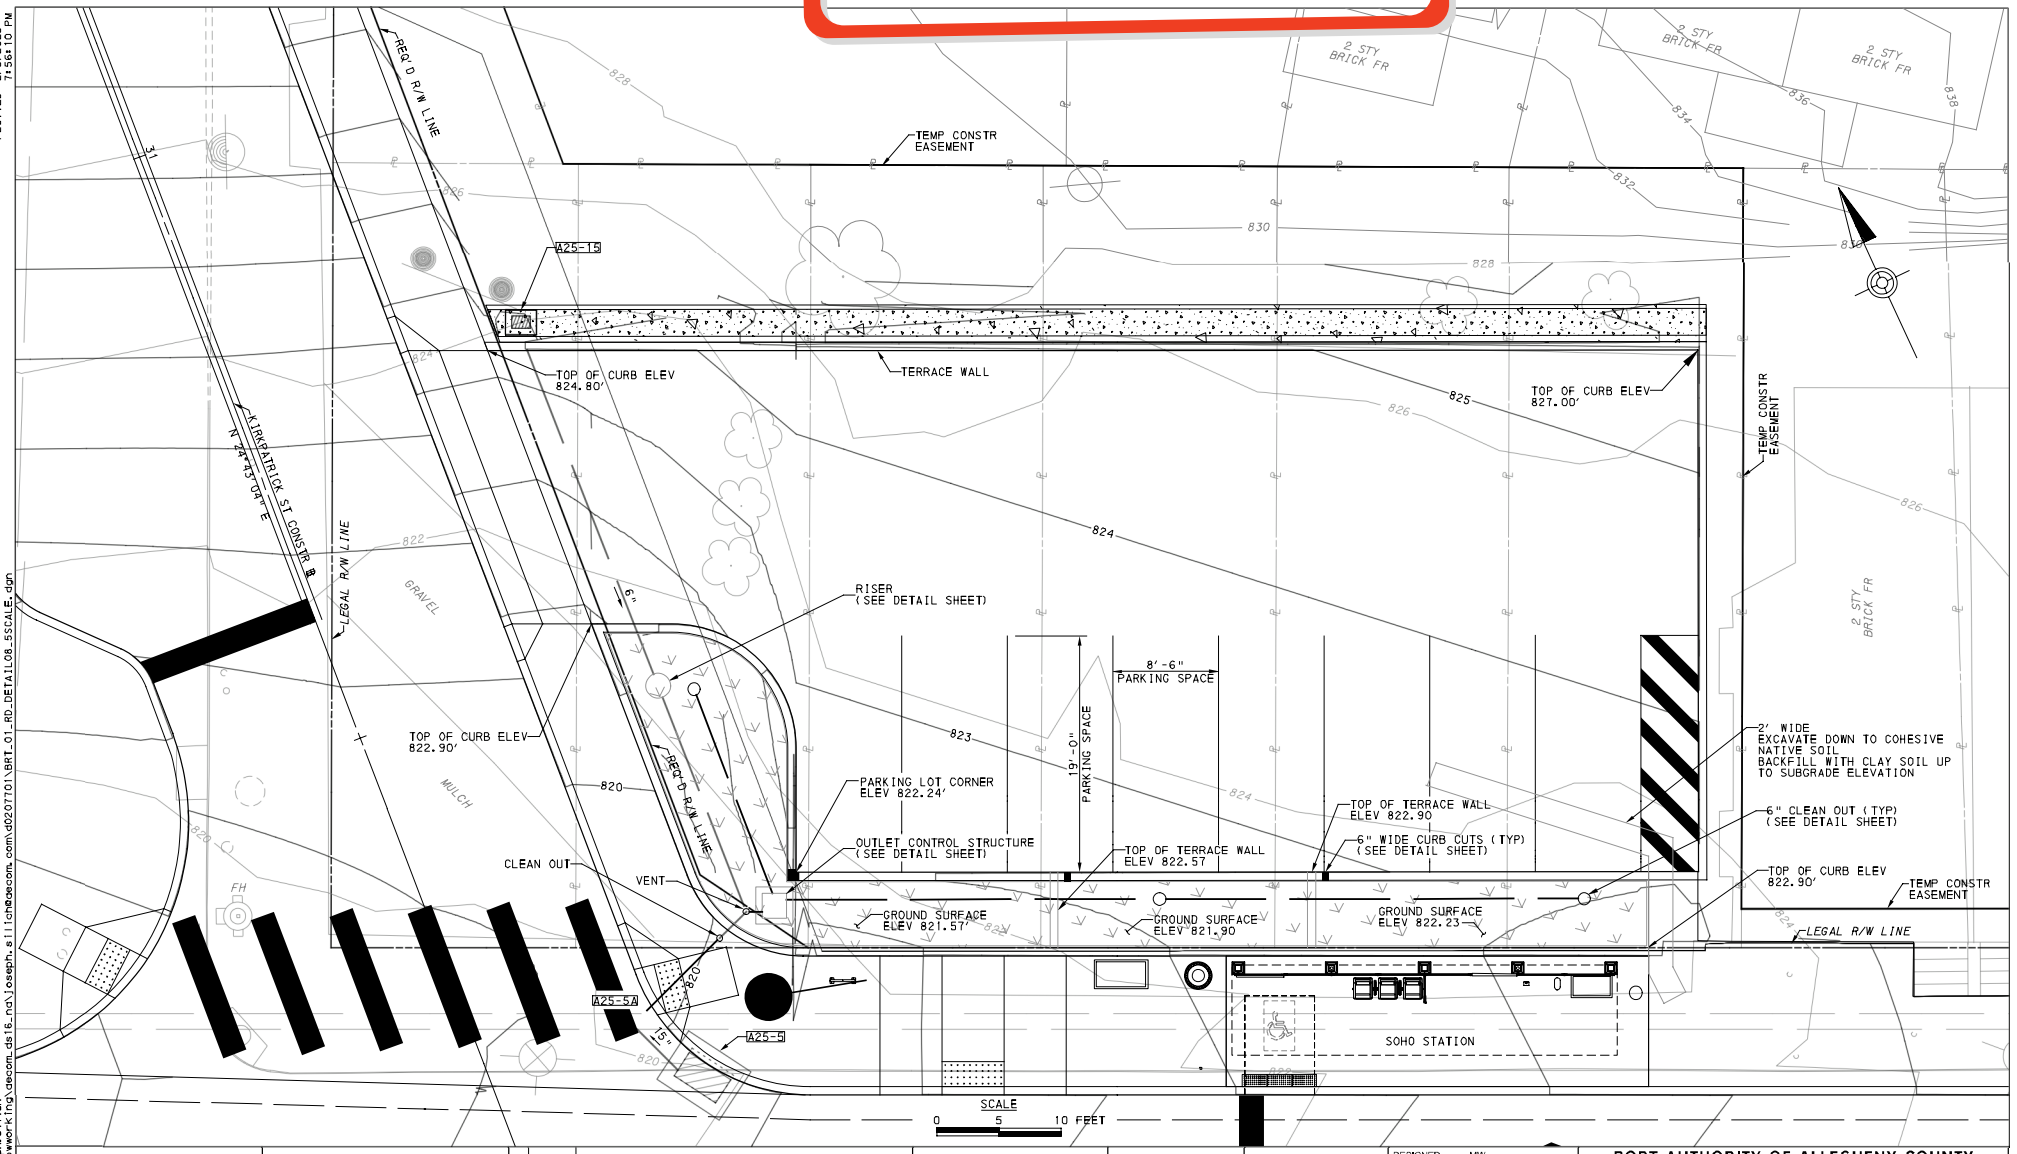

PLOTTED: 2/8/2023 7:56:10 PM

OPERATOR: "joseph.sillich"
FILE PATH: o:\pwworking\decom_ds16_nd\joseph.sillich@aecom.com\d0207101\BRT_01_RD_DETAIL08_5SCALE.dgn

AECOM
Gulf Tower
707 Grant Street
5th Floor
Pittsburgh, PA 15219

NO.	DATE	DESCRIPTION

REVISIONS

THE PREPARATION OF THIS DOCUMENT HAS BEEN FINANCED IN PART THROUGH A GRANT FROM THE FEDERAL TRANSIT ADMINISTRATION, U.S. DEPARTMENT OF TRANSPORTATION, UNDER THE URBAN MASS TRANSPORTATION ACT OF 1964, AS AMENDED, FOR THE PORT AUTHORITY OF ALLEGHENY COUNTY, PENNSYLVANIA.

SIGNATURE

BRT-001 ROADWAY

APPROVED DATE

DESIGNED	MW
DRAWN	JLA
CHECKED	GNJ
IN CHARGE	MW
DATE	02/24/23
SCALE	AS SHOWN

PORT AUTHORITY OF ALLEGHENY COUNTY
PITTSBURGH PENNSYLVANIA

BUS RAPID TRANSIT UPTOWN TO OAKLAND
KIRKPATRICK ST
STROMWATER MANAGEMENT PLAN

Port Authority connecting people to life

CONTRACT NO. BRT-001

DWG. NO. CV53 SHT. 130