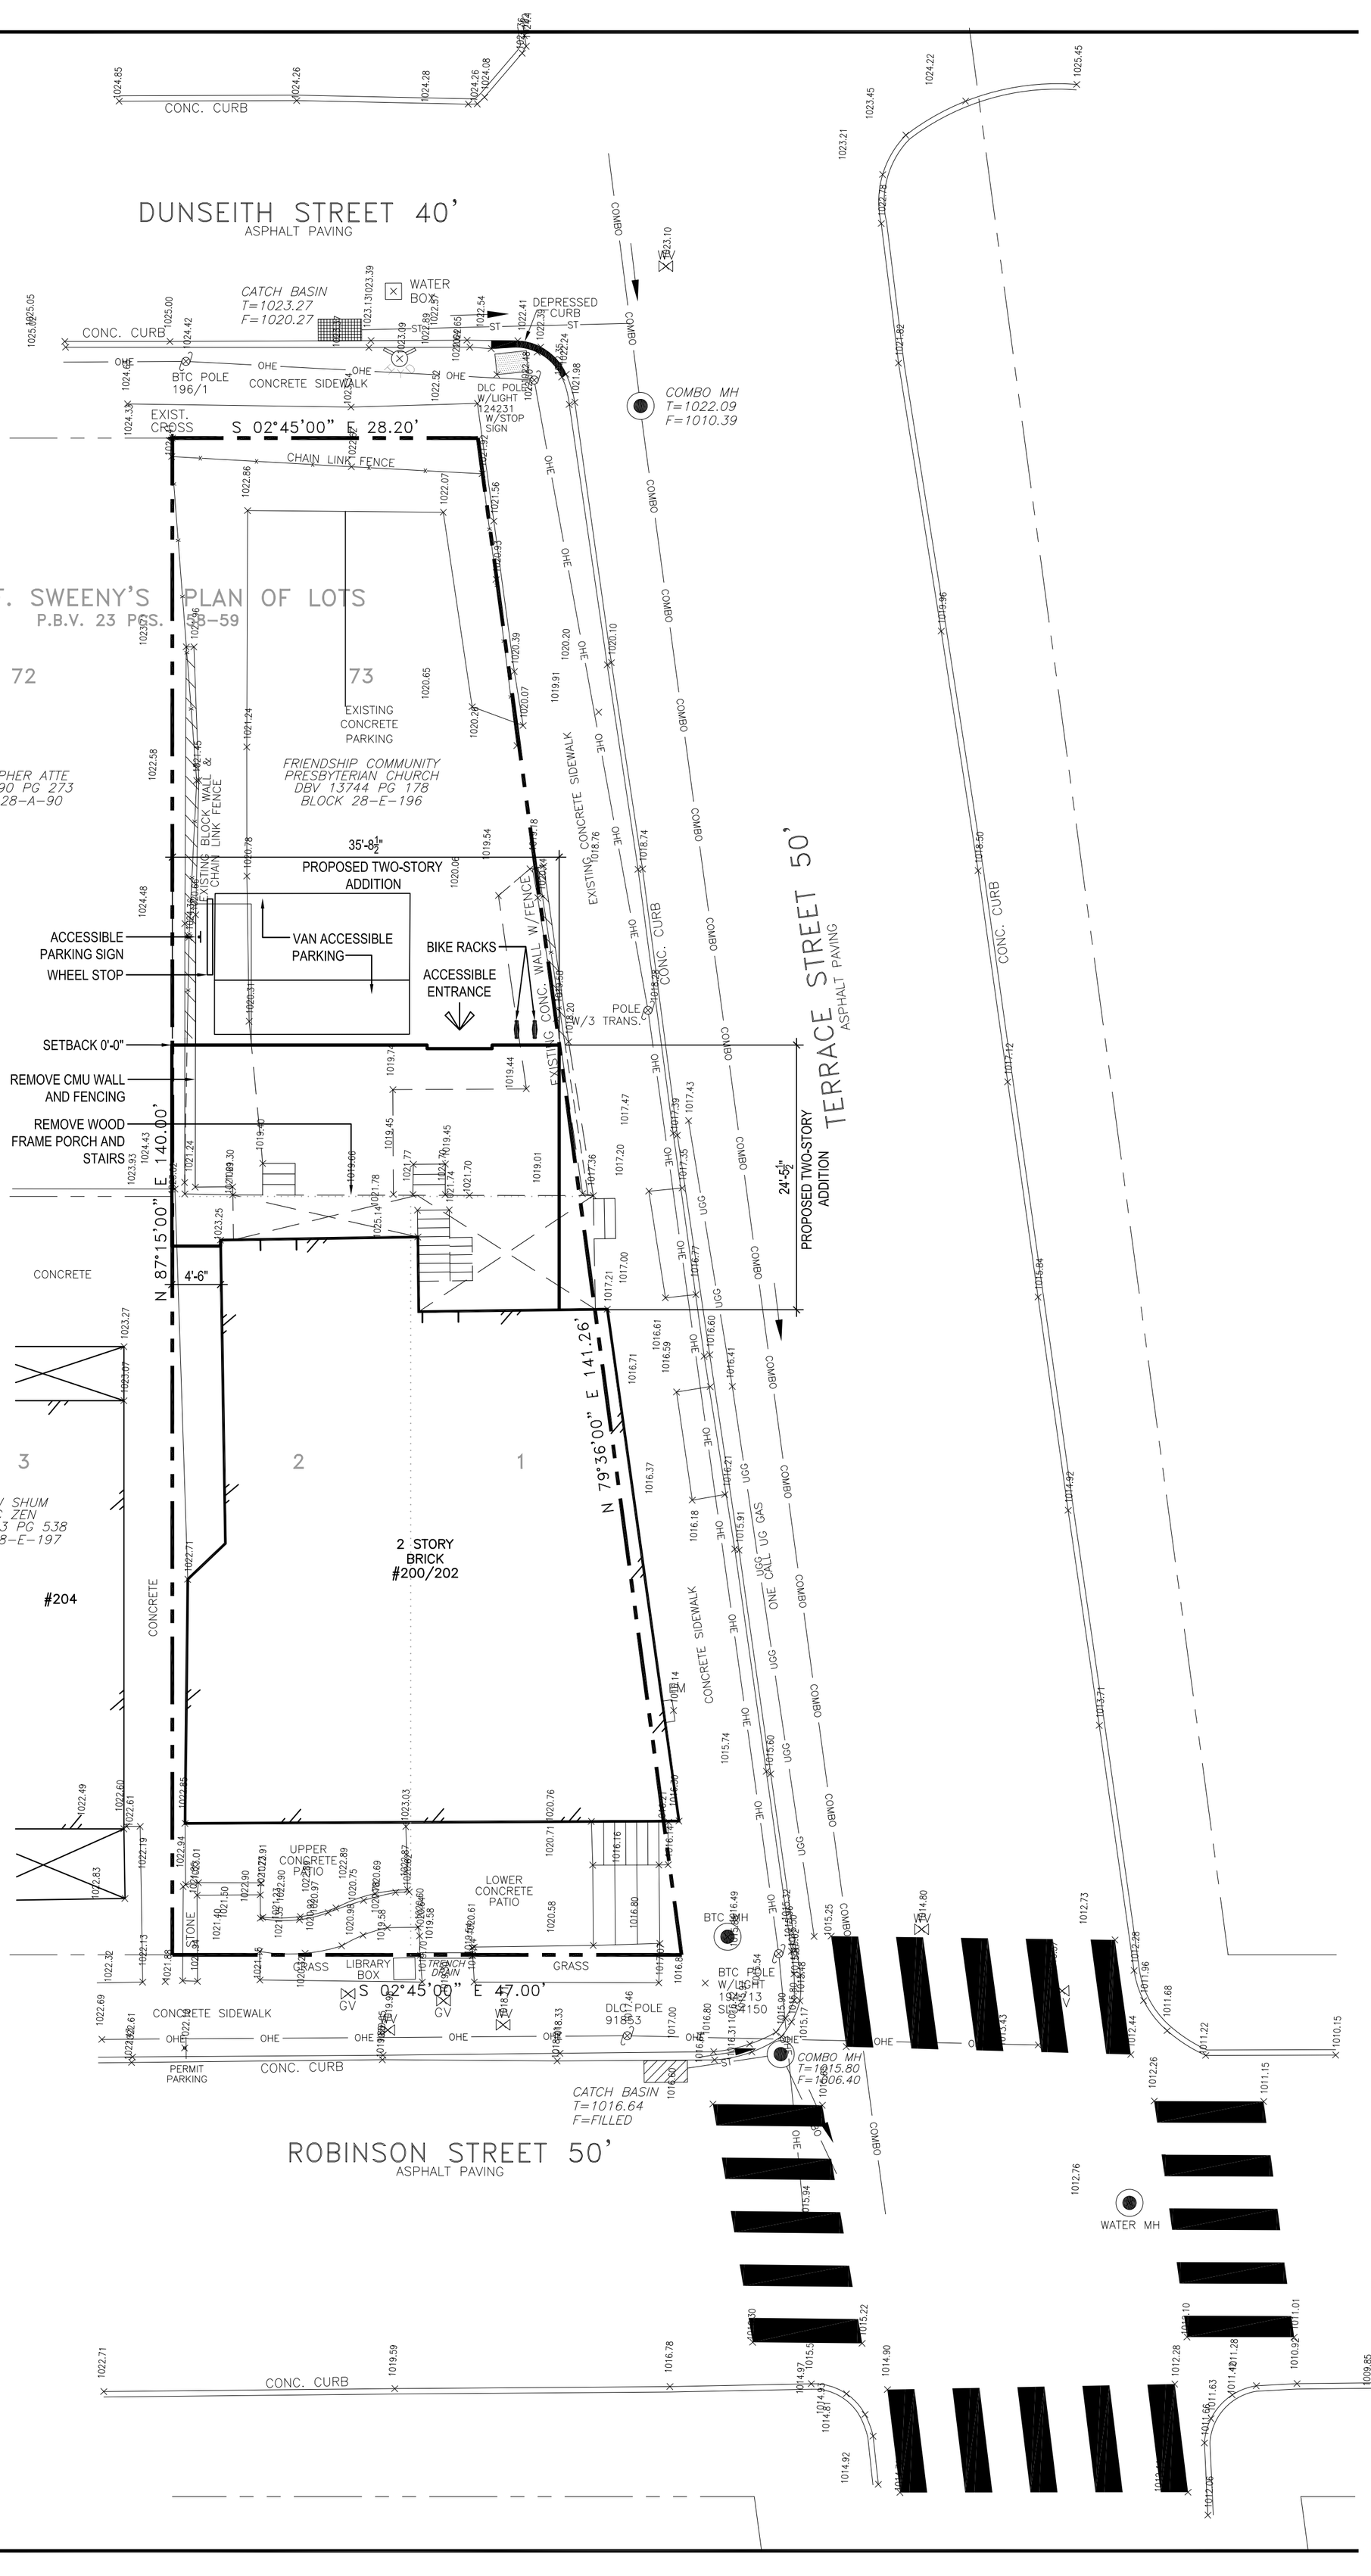

NO.	DATE	REVISION

SEAL

NORTH

Architect:

DeNINNO ARCHITECTS

5655 STANTON AVE
PITTSBURGH, PA 15206 T. 412.951.1979
CONTACT: JEFFREY DENINNO

BASED ON PLAN OF PROPERTY PREPARED BY KIMBERLY A. GALES-DUNN, PE.
J R GALES & ASSOCIATES, INC. 2704 BROWNSVILLE ROAD, PITTSBURGH, PA 15227
DATED JULY 8, 2022

REF. D.B.V 13744 PG. 178
BLOCK 28-E-196
SB 156 P 53

PROJECT TITLE:

THE CORNER ADDITION AND RENOVATIONS

200-202 ROBINSON STREET
PITTSBURGH, PENNSYLVANIA 15213

DRAWING TITLE:

SITE PLAN

SCALE: 1" = 20'-0"

A.0

JANUARY 6, 2023